SITE PLAN NOTES :

1. 4" WIDE PARKING STRIPE PAINTED WHITE
2. 6" HIGH CONCRETE CURB – SEE CIVIL DRWGS.
3. LANDSCAPE AREA – SEE LANDSCAPE DRWGS.
4. CONCRETE WALK
5. HANDICAP VAN PARKING SPACE, SEE DIAGRAM 47 SHT. A-8.1
6. HANDICAP PARKING SPACE, SEE DIAGRAM 47 SHT. A-8.1
7. HANDICAP PARKING SIGNAGE, SEE DETAIL 11/A-7.3
8. LINE OF CAR OVERHANG
9. MOTORCYCLE PARKING / BICYCLE PARKING
10. DIRECTIONAL ARROWS PAINTED WHITE
11. OVERHEAD DOOR LOCATION
12. BI-FOLD HANGAR DOOR LOCATION
13. A/C PAVING – SEE CIVIL DRWGS.
14. CONCRETE PAVING – SEE CIVIL DRWGS.
15. CONCRETE PAVING – SEE CIVIL DRWGS.

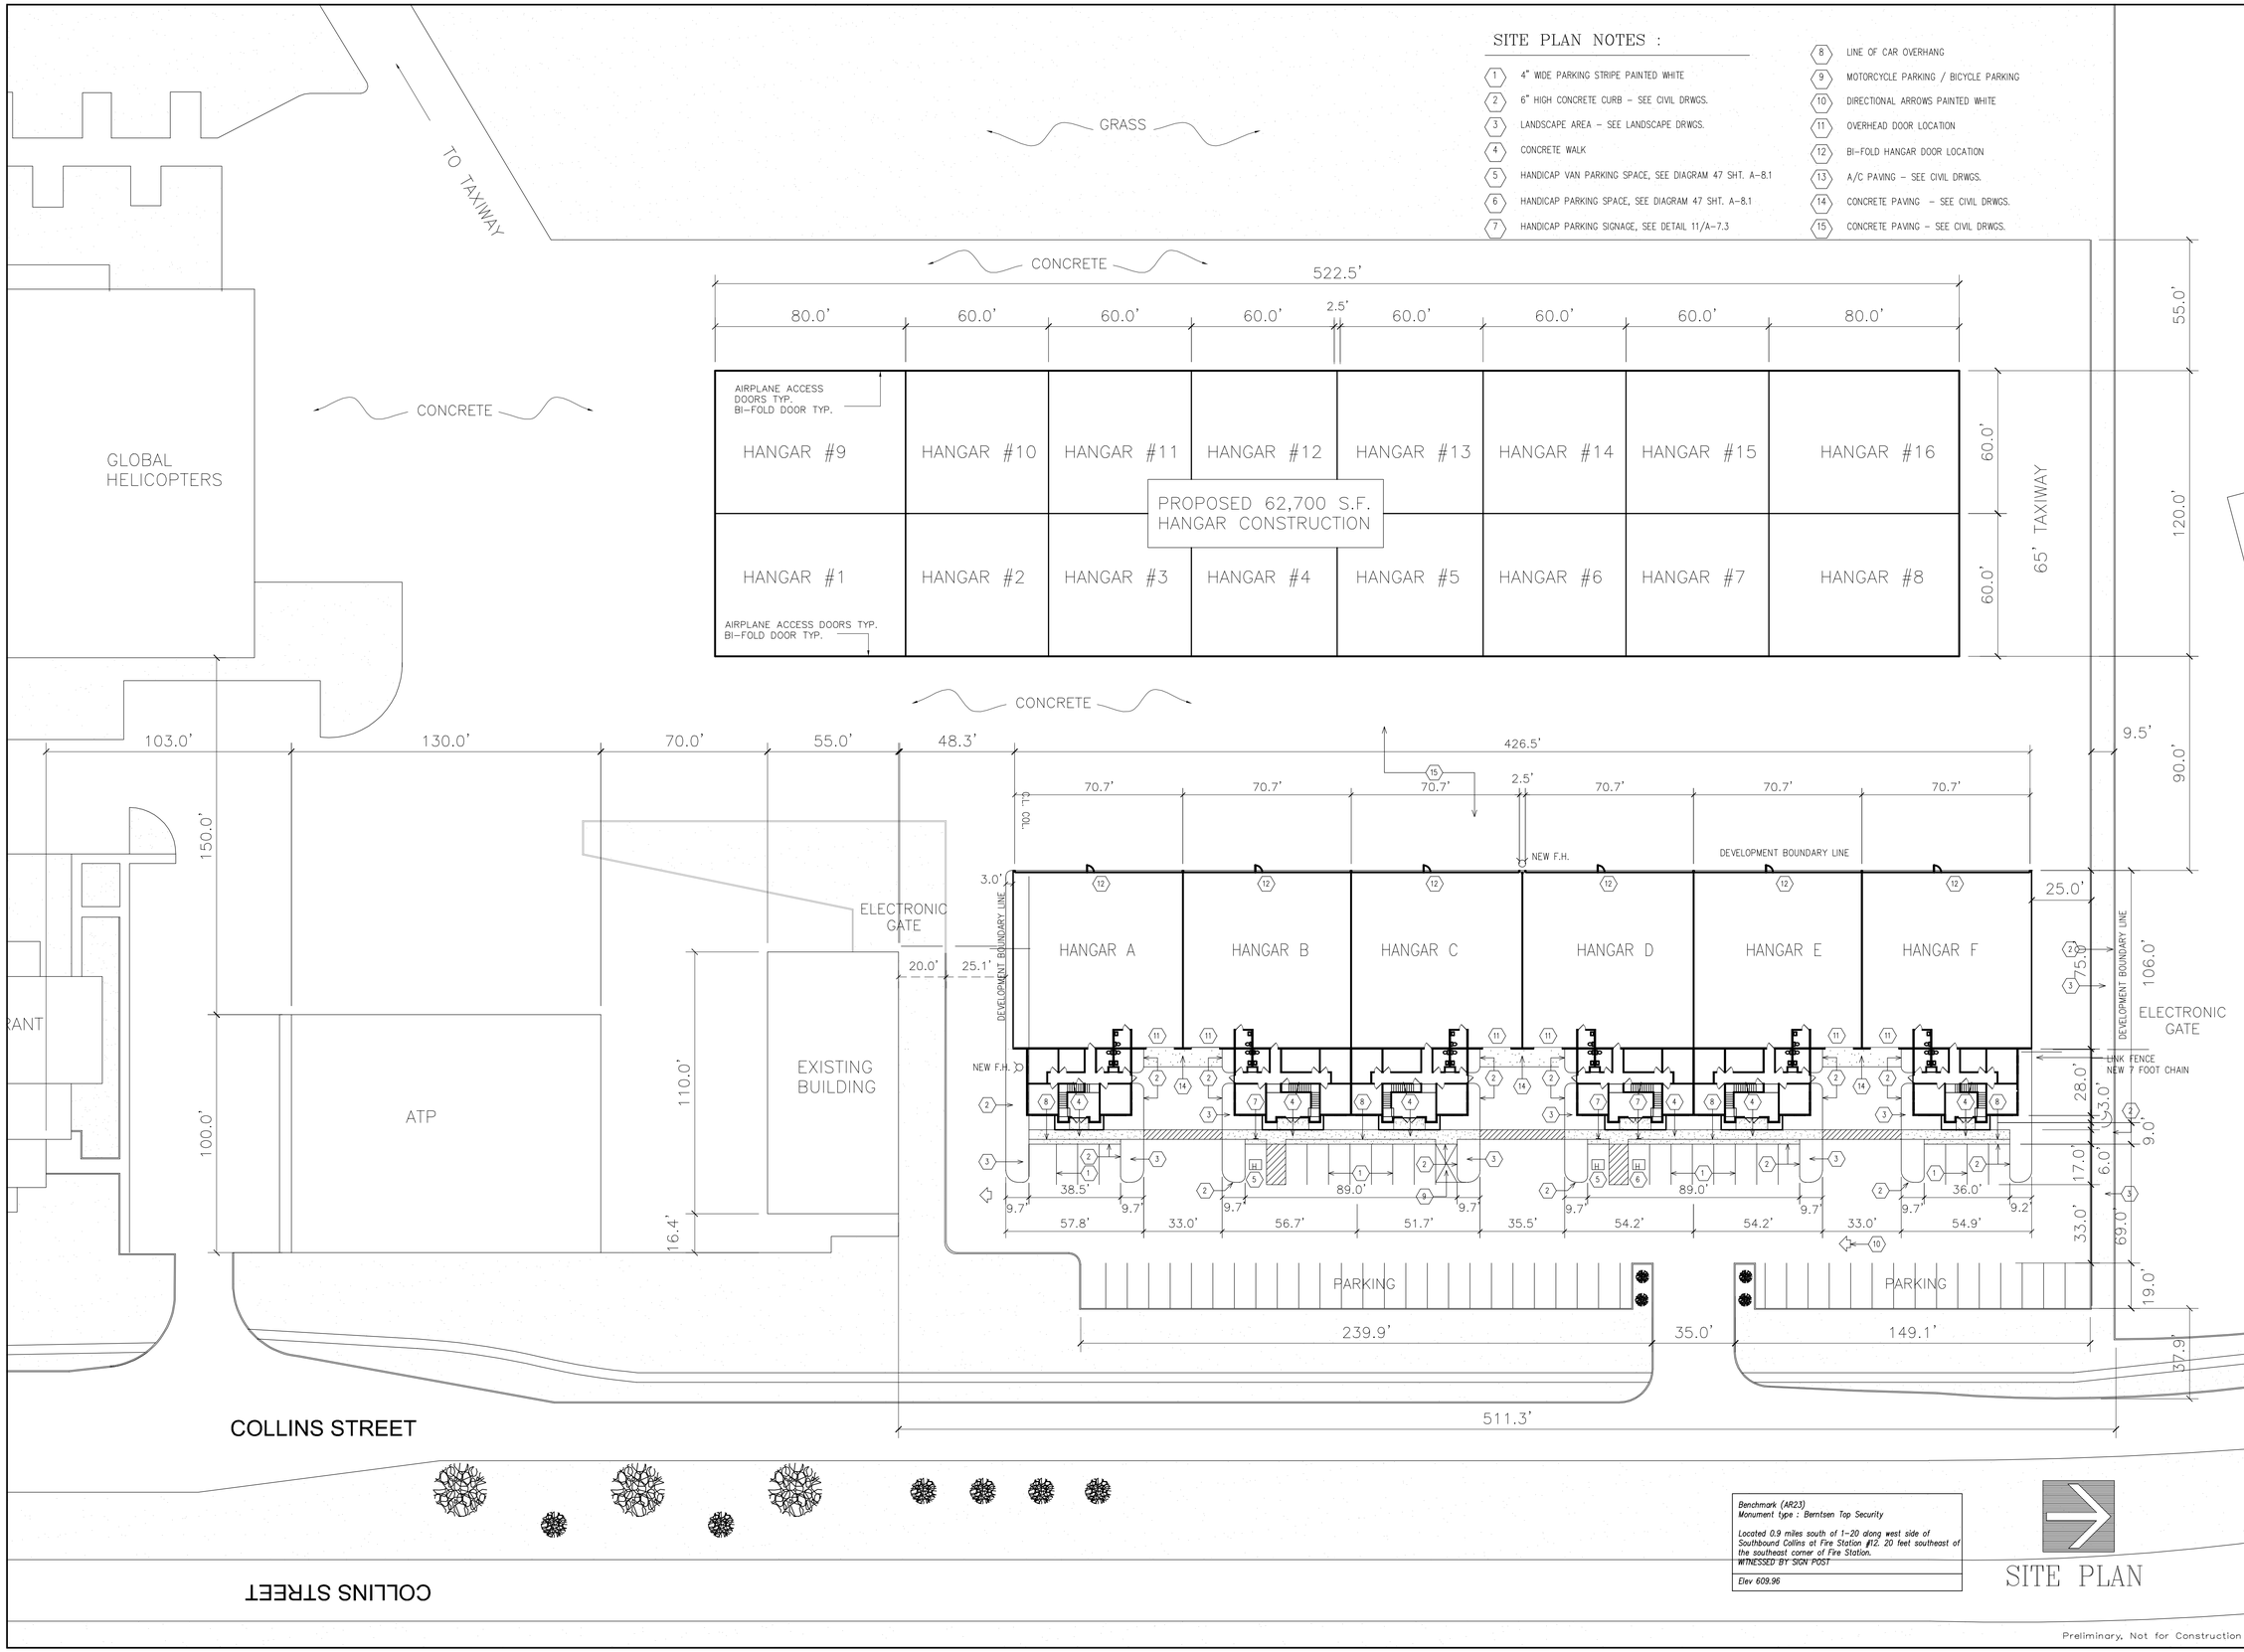

0 40 80
SCALE IN FEET

Salcedo Group, Inc.
400 S. Zang Blvd., Suite 1420 LB 78
Dallas, TX 75208
(214) 941-8610
(214) 941-2331 (f)

Preliminary

SITE PLAN

Airport Business Park at Arlington
Arlington Municipal Airport
Arlington, Texas

Date:	07/19/06
Issue:	
Drawn By:	SGI
Checked By:	LMS
SGI Project No.:	SGIJ06232

Preliminary, Not for Construction

C1